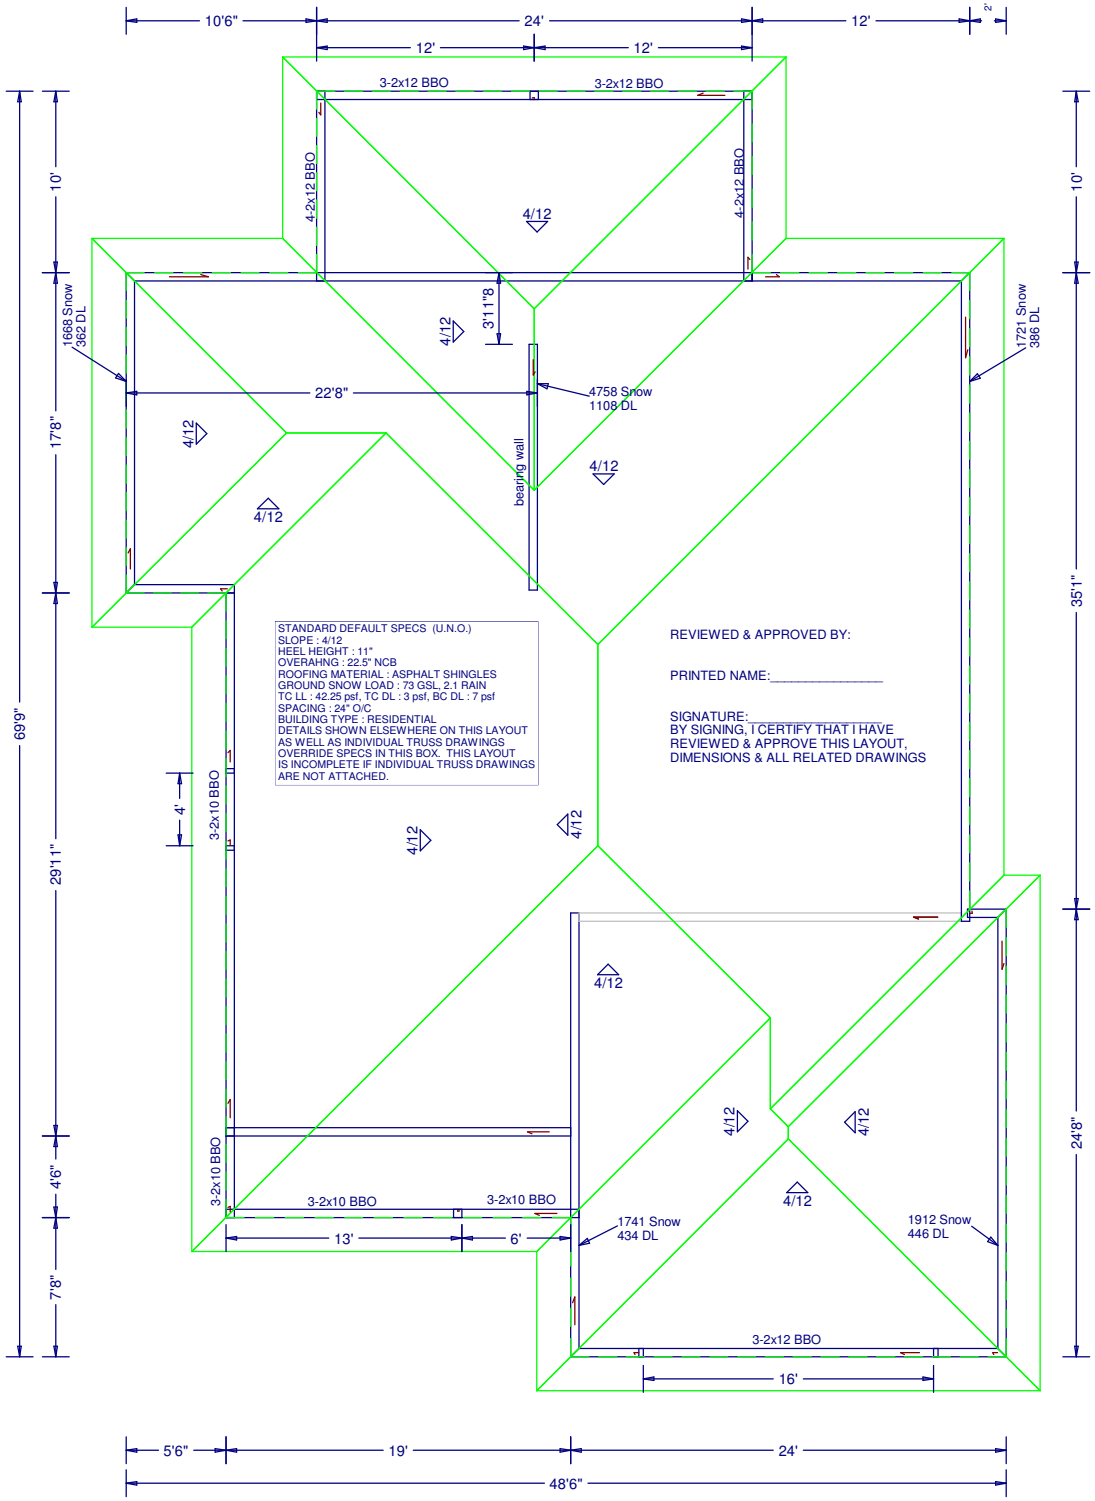

Salmon Arm Truss SYSTEMS LTD.
Box 928, Salmon Arm, B.C. V1E 4P1

Name: Wood Creek (Lot#8) Roof B
Location: Salmon Arm
:: #20 - 15th Ave S.E.
Designer: Andy Andreasen

JOB NO:
42324-F

PAGE NO:
1 OF 1