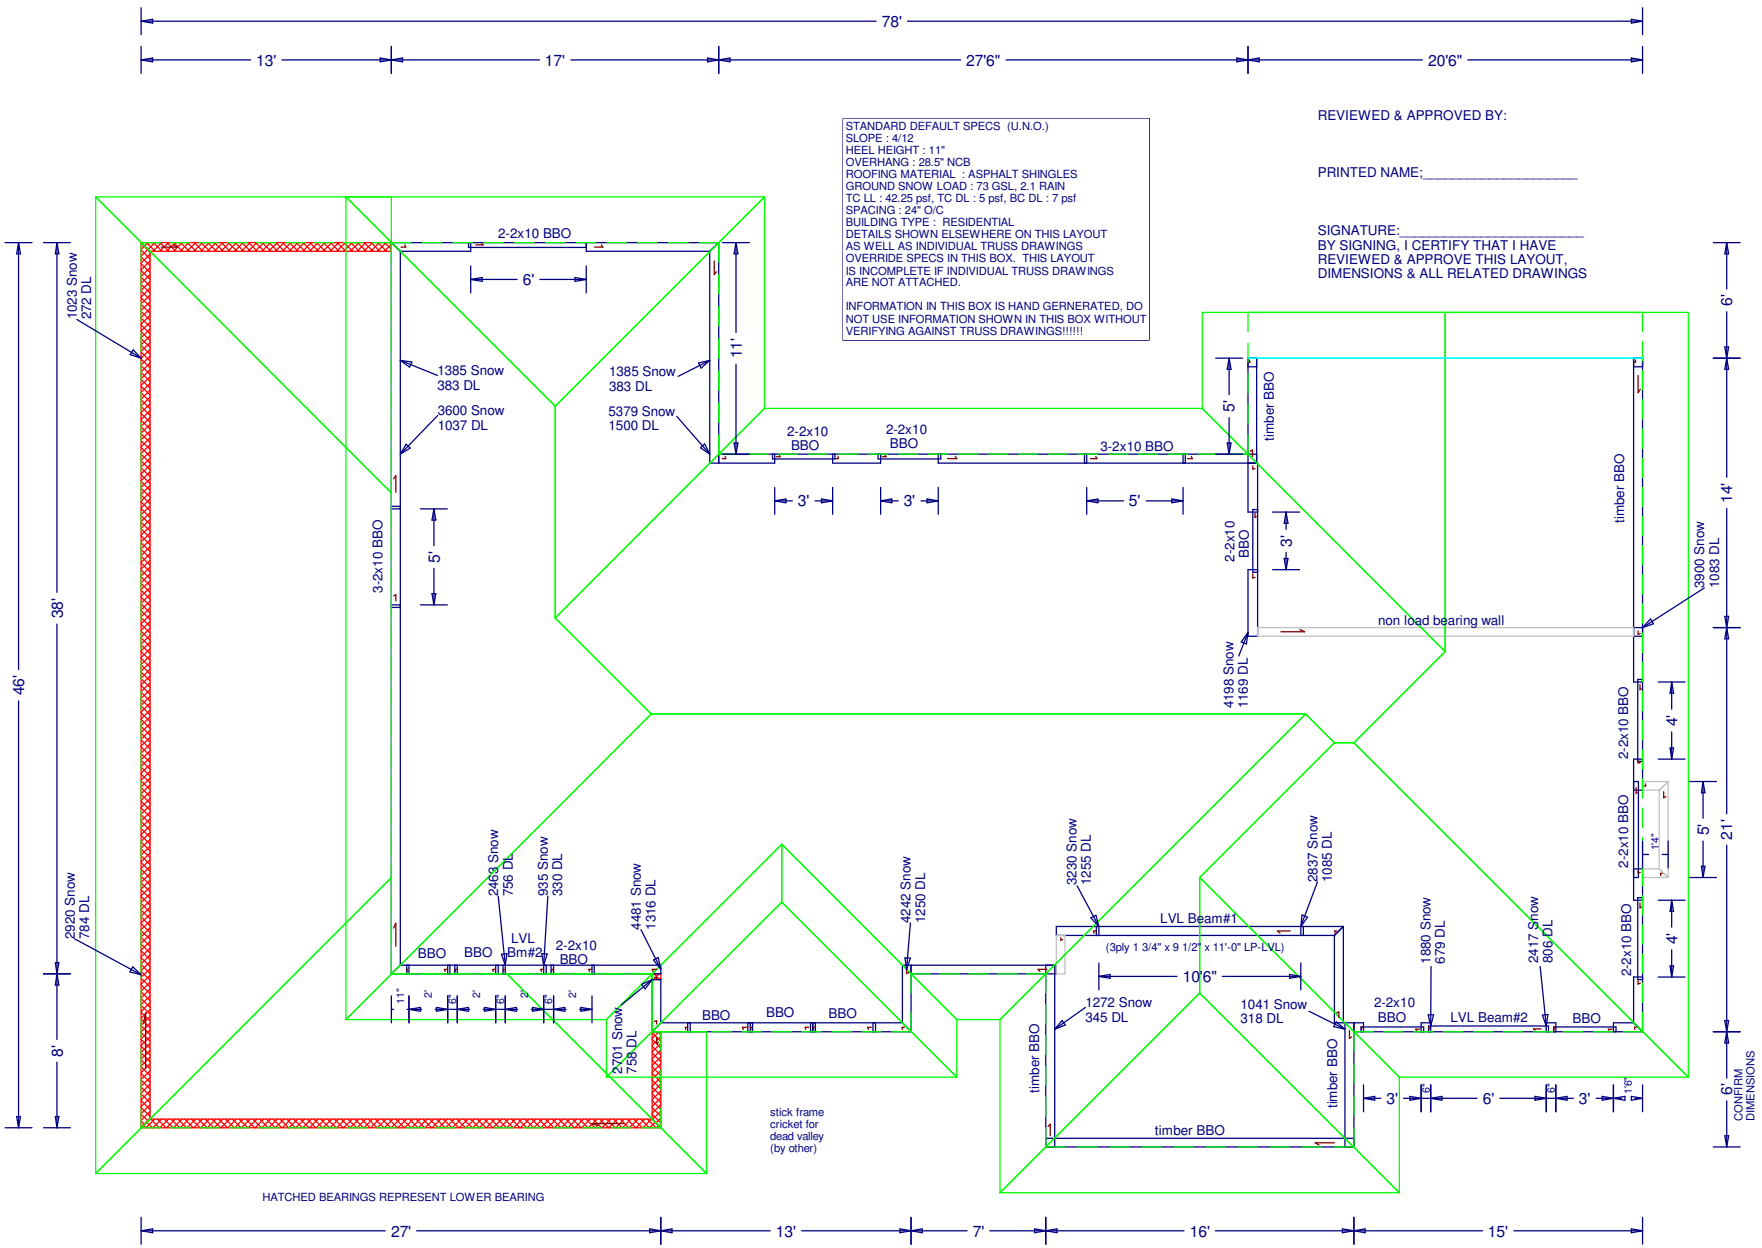

STANDARD DEFAULT SPECS (U.N.O.)
SLOPE : 4/12
HEEL HEIGHT : 11"
OVERHANG : 28.5" NCB
ROOFING MATERIAL : ASPHALT SHINGLES
GROUND SNOW LOAD : 73 GSL, 2.1 RAIN
TC LL : 42.25 psf, TC DL : 5 psf, BC DL : 7 psf
SPACING : 24" O/C
BUILDING TYPE : RESIDENTIAL
DETAILS SHOWN ELSEWHERE ON THIS LAYOUT AS WELL AS INDIVIDUAL TRUSS DRAWINGS OVERRIDE SPECS IN THIS BOX. THIS LAYOUT IS INCOMPLETE IF INDIVIDUAL TRUSS DRAWINGS ARE NOT ATTACHED.

INFORMATION IN THIS BOX IS HAND GERNERATED, DO NOT USE INFORMATION SHOWN IN THIS BOX WITHOUT VERIFYING AGAINST TRUSS DRAWINGS!!!!!!

REVIEWED & APPROVED BY:

PRINTED NAME:_____

SIGNATURE:_____
BY SIGNING, I CERTIFY THAT I HAVE REVIEWED & APPROVE THIS LAYOUT, DIMENSIONS & ALL RELATED DRAWINGS

Salmon Arm Truss SYSTEMS LTD.
Box 928, Salmon Arm, B.C. V1E 4P1

Name: Wood Creek (Green) LVL Up
Location: Salmon Arm
:: 1170 19th Ave S.E.
Designer: Andy Andreasen

JOB NO:
44978-F

PAGE NO:
1 OF 1